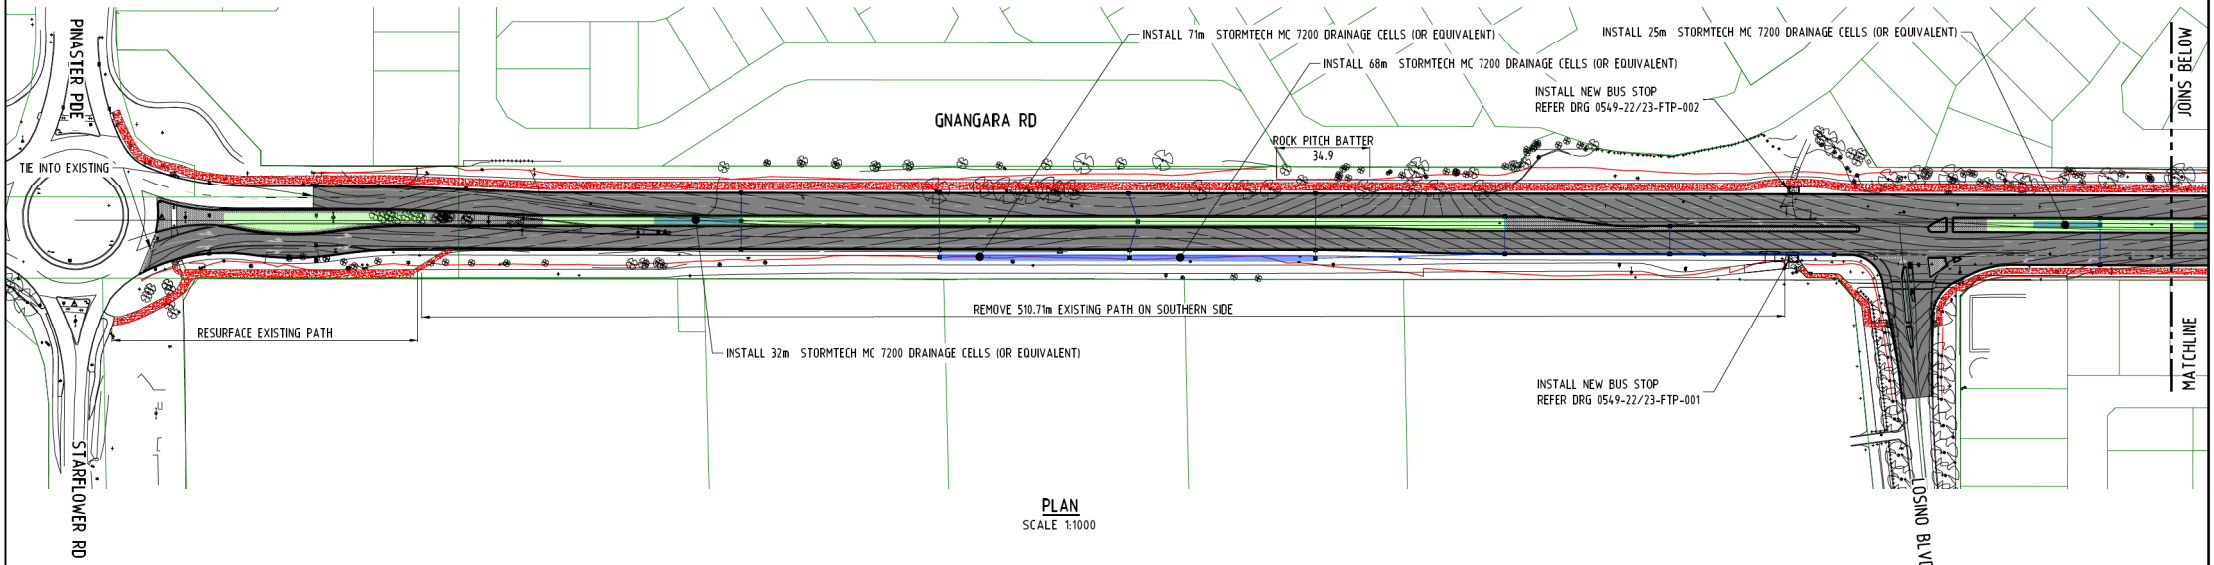

PLAN
SCALE 1:1000

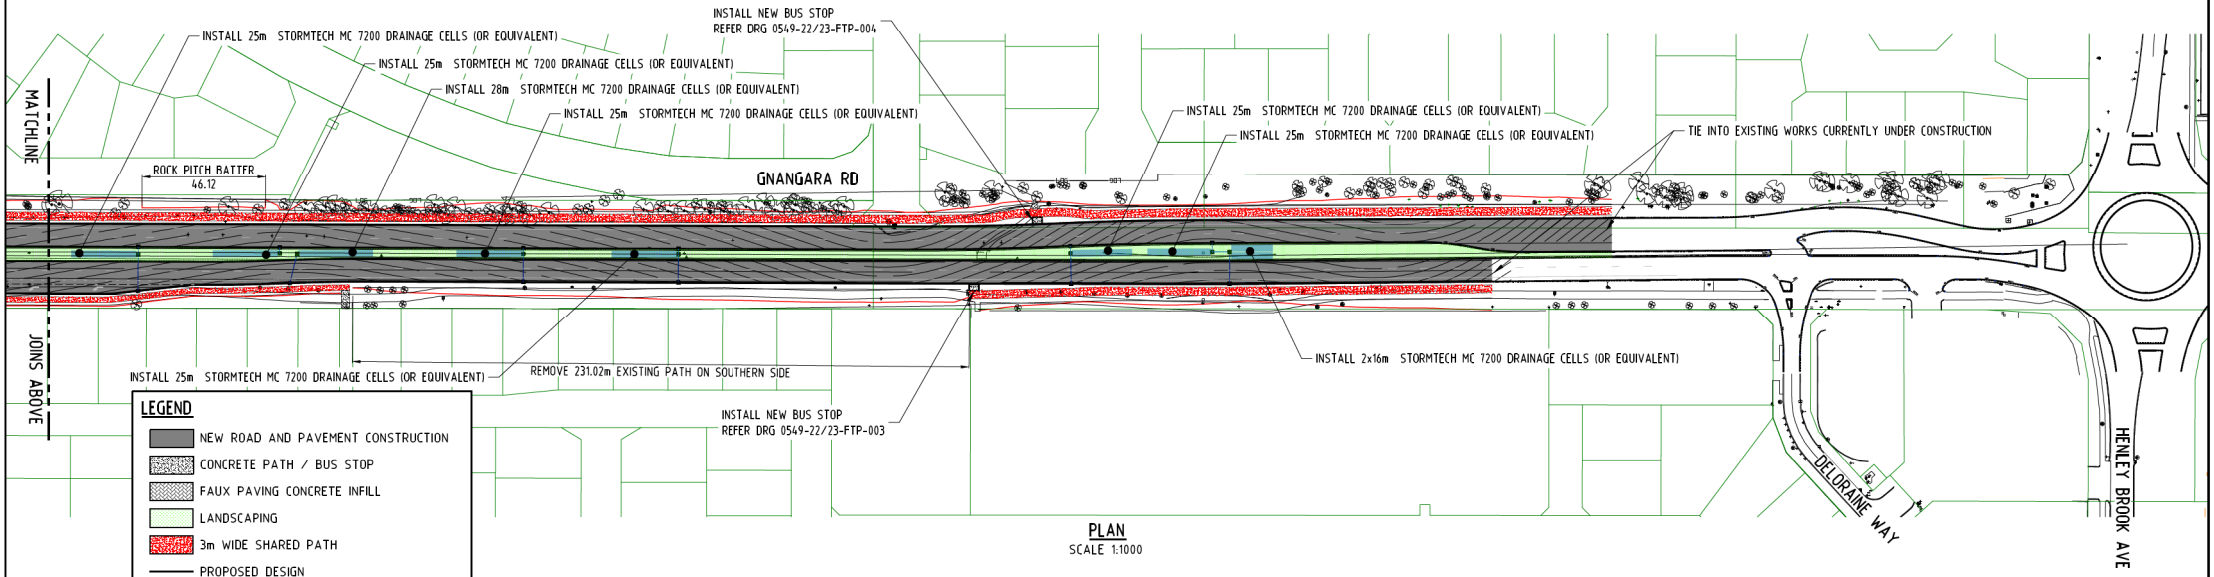

PLAN
SCALE 1:1000

LEGEND

- NEW ROAD AND PAVEMENT CONSTRUCTION
- CONCRETE PATH / BUS STOP
- FAUX PAVING CONCRETE INFILL
- LANDSCAPING
- 3m WIDE SHARED PATH
- PROPOSED DESIGN
- STORMTECH MC-7200 CELLS
- Ø 300mm STORMWATER PIPE

PRELIMINARY

AMENDMENTS			
REV	DATE	BY	DESCRIPTION
C	11/12/2023	AG	ISSUED FOR 100% REVIEW
B	23/10/2023	AG	ISSUED FOR 85% REVIEW
A	18/08/2023	AG	ISSUED FOR 15% REVIEW

ACCEPTED	APPROVED	DESIGNED
Signature	Signature	Signature
Acceptee's Name	Approver's Name	Designer's Name
Position Accepted Date	Position Approval Date	Position Designed Date
DATE: MMM YYYY	DRAWN: ##	CHECKED: ##

SCALE: 1:1000 (A1)
DATUM:
10 20 30 40 50 60 70 80 90 100 110

© COPYRIGHT THIS DOCUMENT IS AND SHALL REMAIN THE PROPERTY OF THE CITY OF SWAN. THE DOCUMENT MAY BE USED FOR THE PURPOSE FOR WHICH IT WAS COMMISSIONED AND IN ACCORDANCE WITH THE TERMS OF ENGAGEMENT FOR THE COMMISSION AS AGREED WITH THE CITY OF SWAN. UNAUTHORISED USE OF THIS DOCUMENT IN ANY WAY IS PROHIBITED.

GNANGARA RD
HENLEY BROOK
DUPLICATION
GNANGARA RD - HENLEY BROOK AVE TO PINASTER PDE
GENERAL ARRANGEMENT

city of swan

DRAWING No: 0549-22/23-RDN-001
REV No: C

OPERATIONS